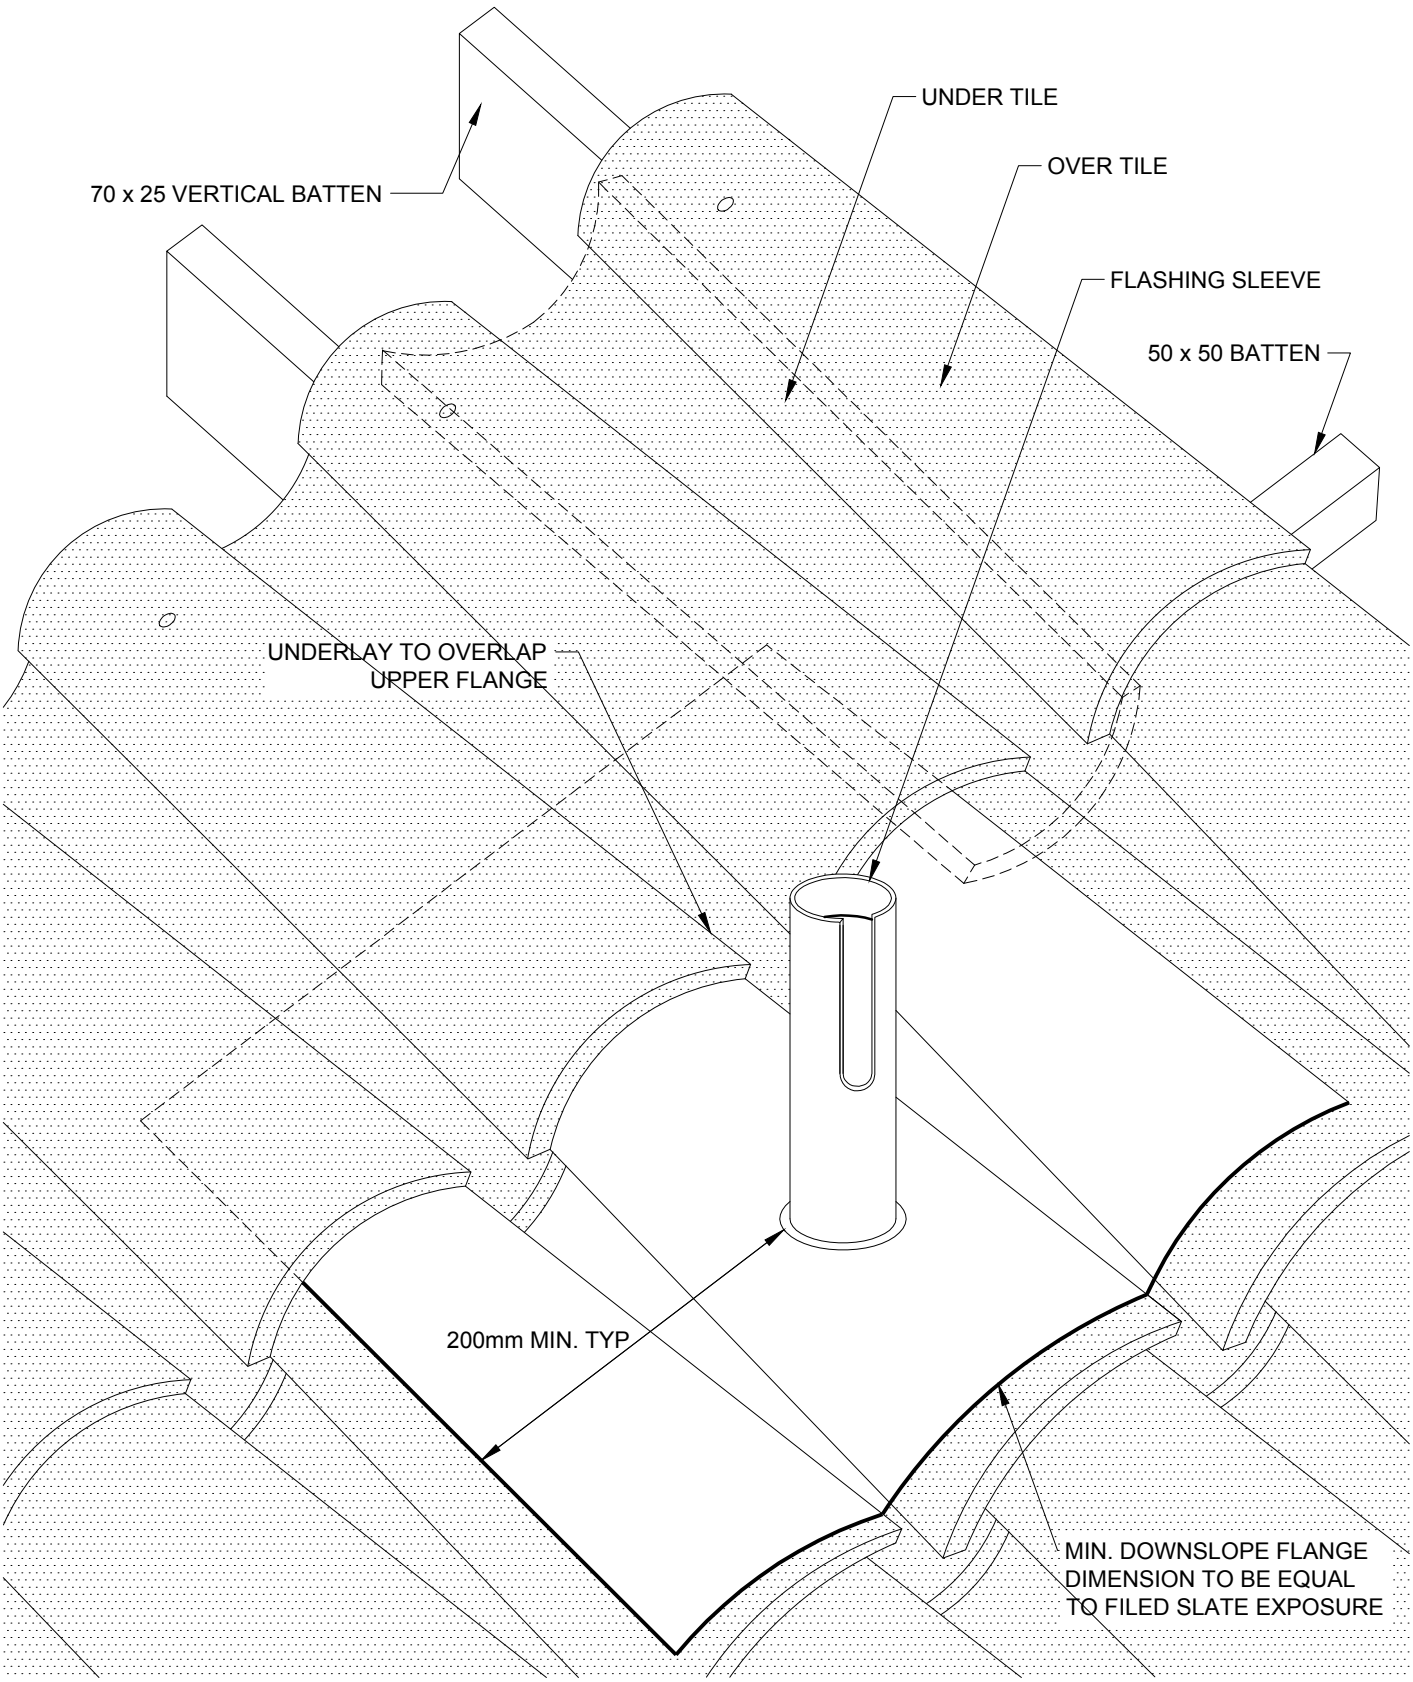

1
D-9

STANDARD PIPE FLASHING

1 : 5

NATURAL ROOFING PRODUCTS LIMITED