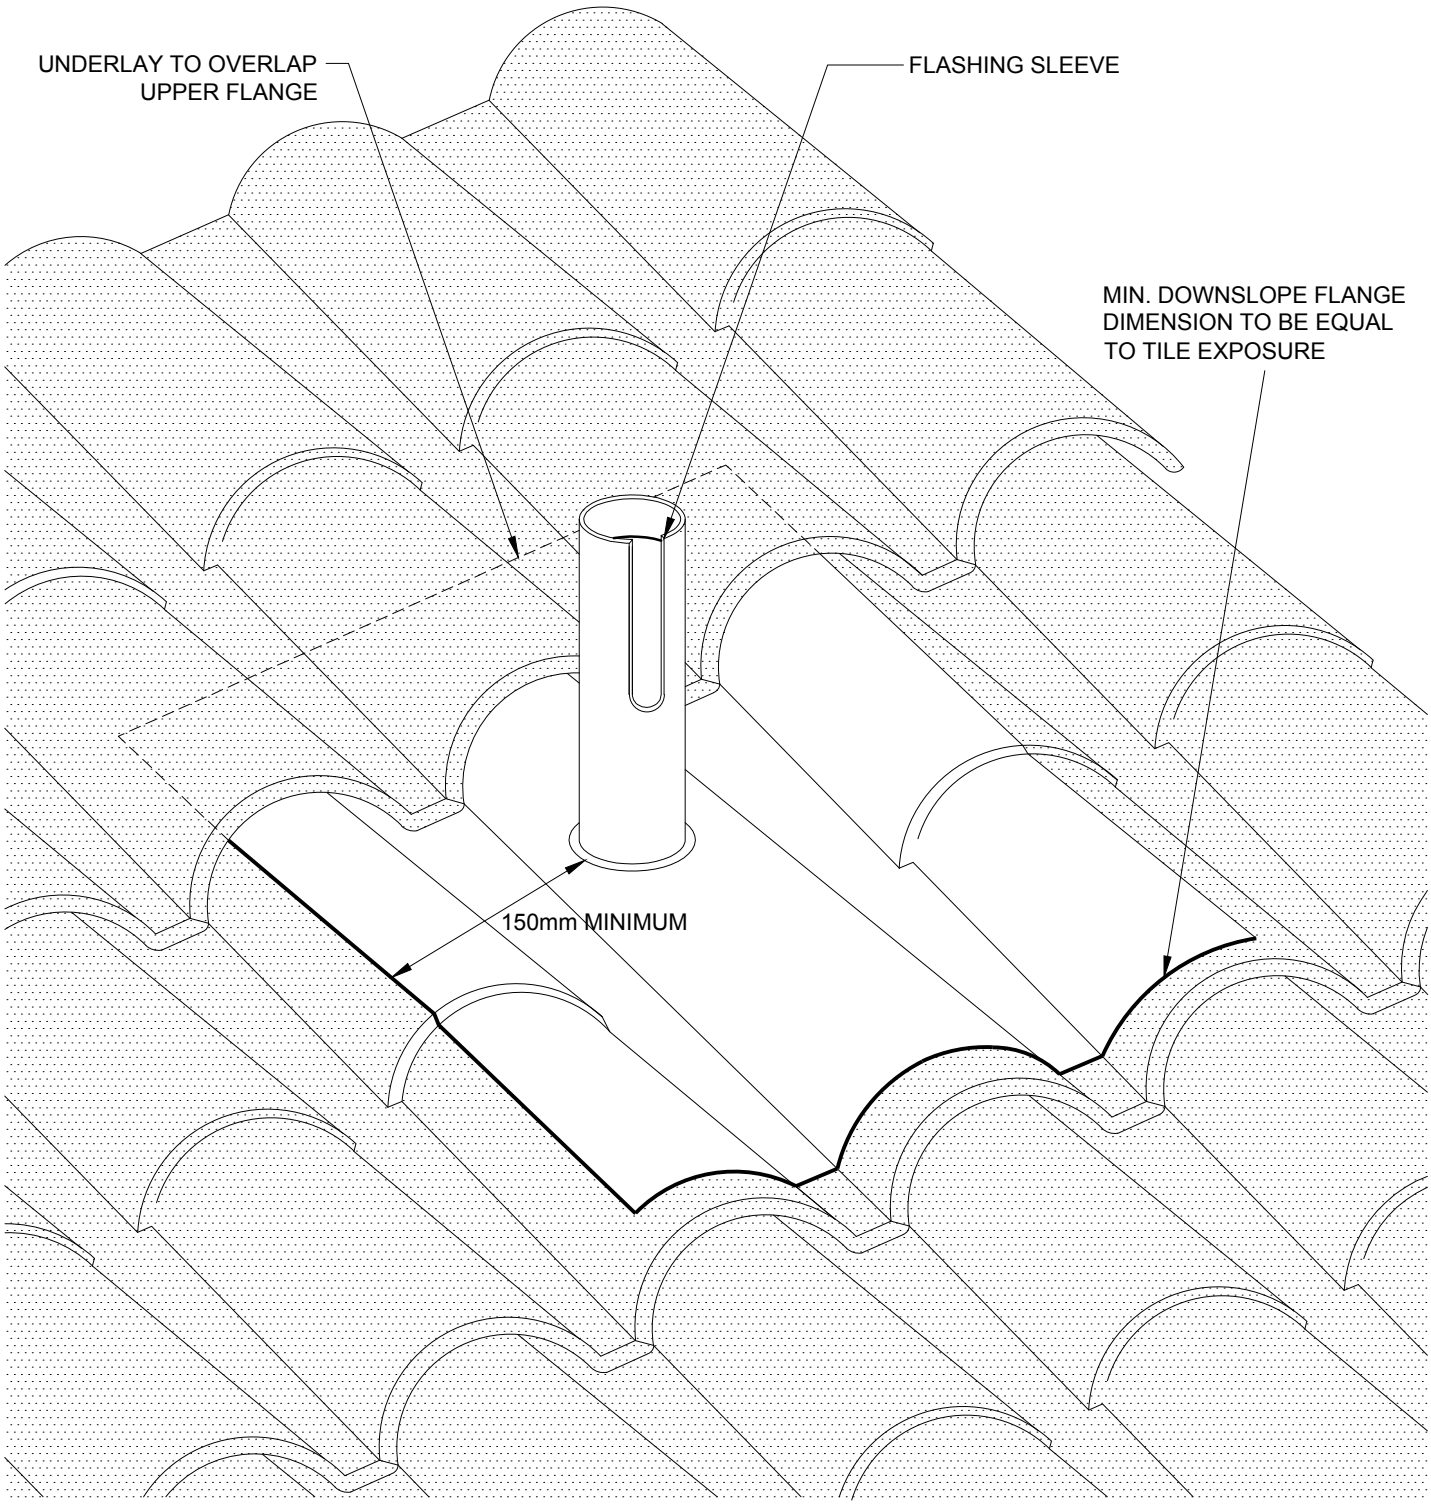

1
C-9

STANDARD PIPE FLASHING

1 : 5

NATURAL ROOFING PRODUCTS LIMITED