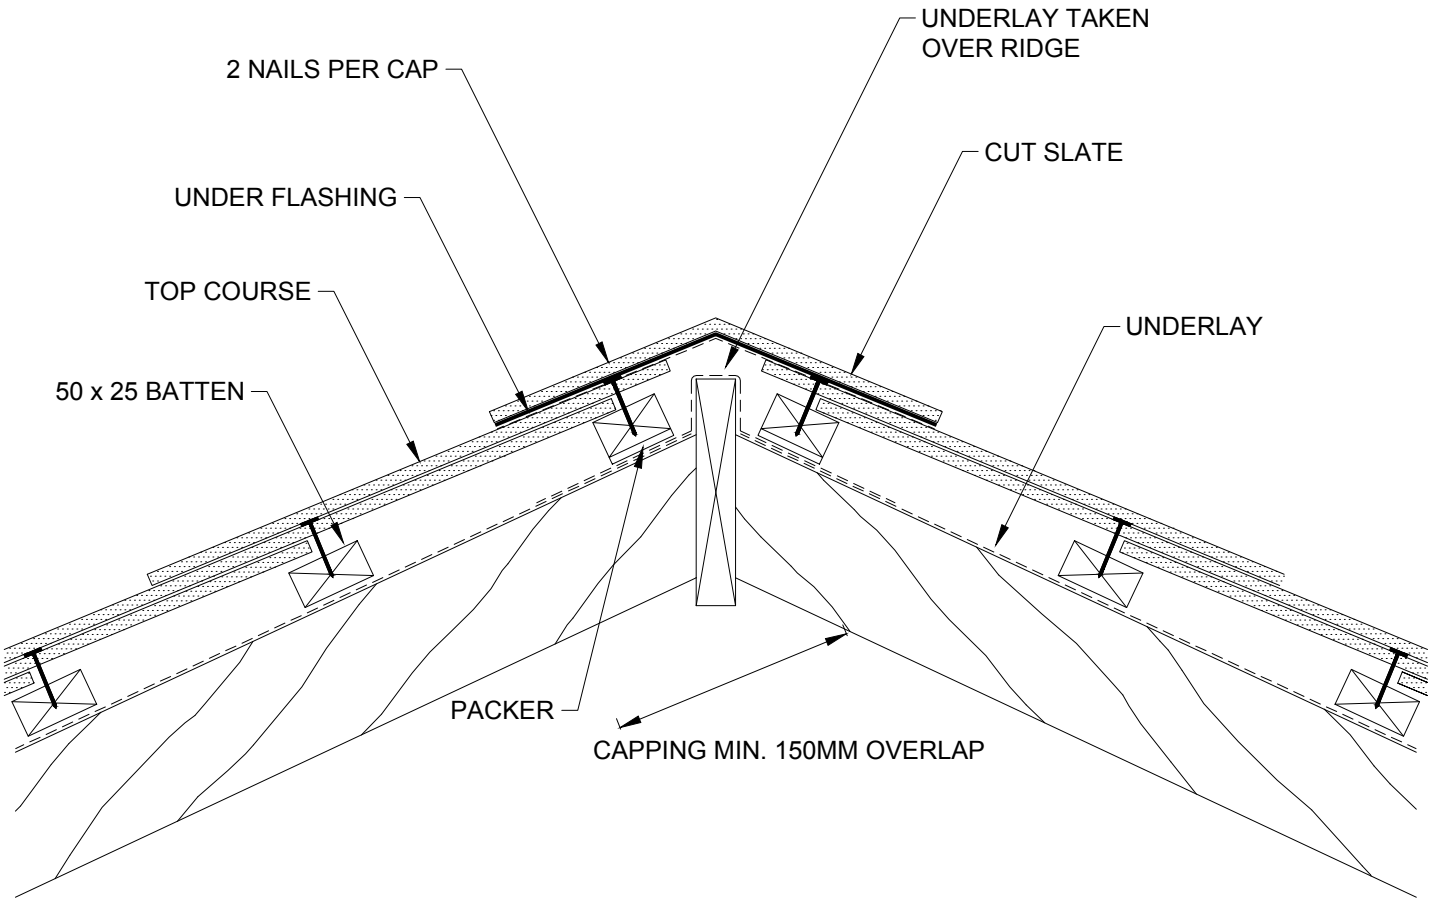

2
A-62

RIDGE DETAIL - CUT SLATE AS CAPS

1 : 5

NATURAL ROOFING PRODUCTS LIMITED