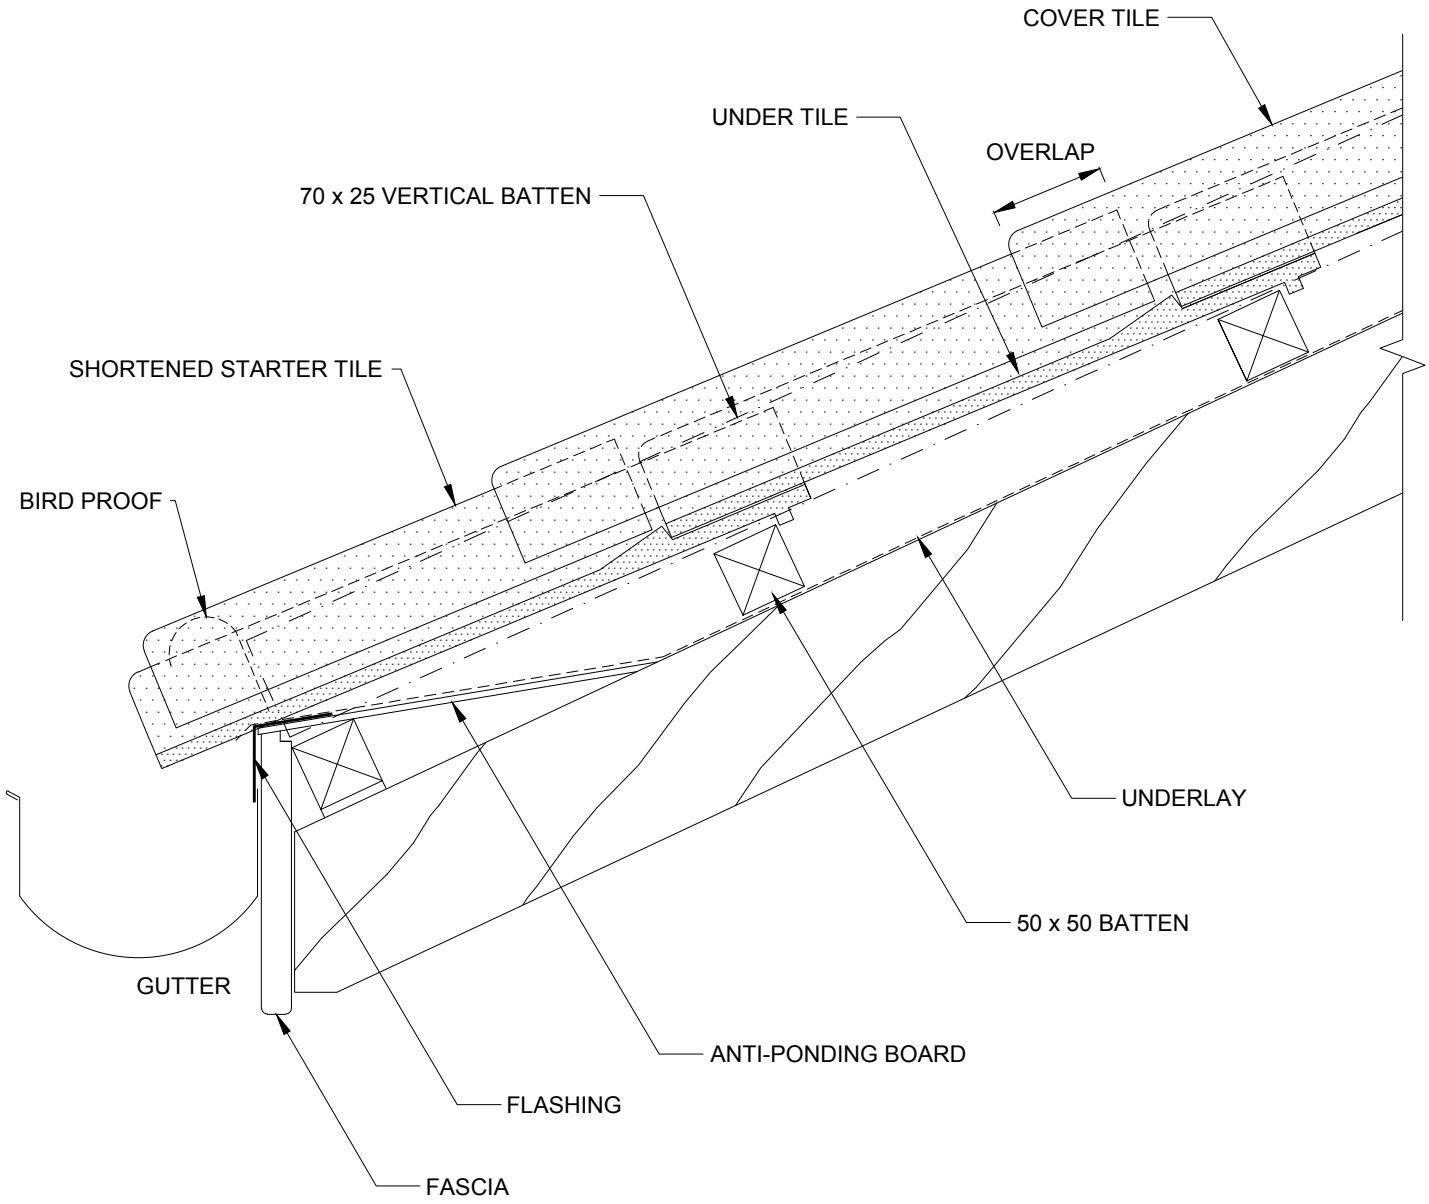

NOTE:
BATTEN GAUGE AND TILE OVERLAP DEPENDS ON LENGTH OF TILE, ROOF PITCH AND SITE LOCATION. REFER TO NATURAL ROOFING PRODUCTS LTD.

1
C-1

STANDARD EAVES DETAIL

1 : 5

NATURAL ROOFING PRODUCTS LIMITED