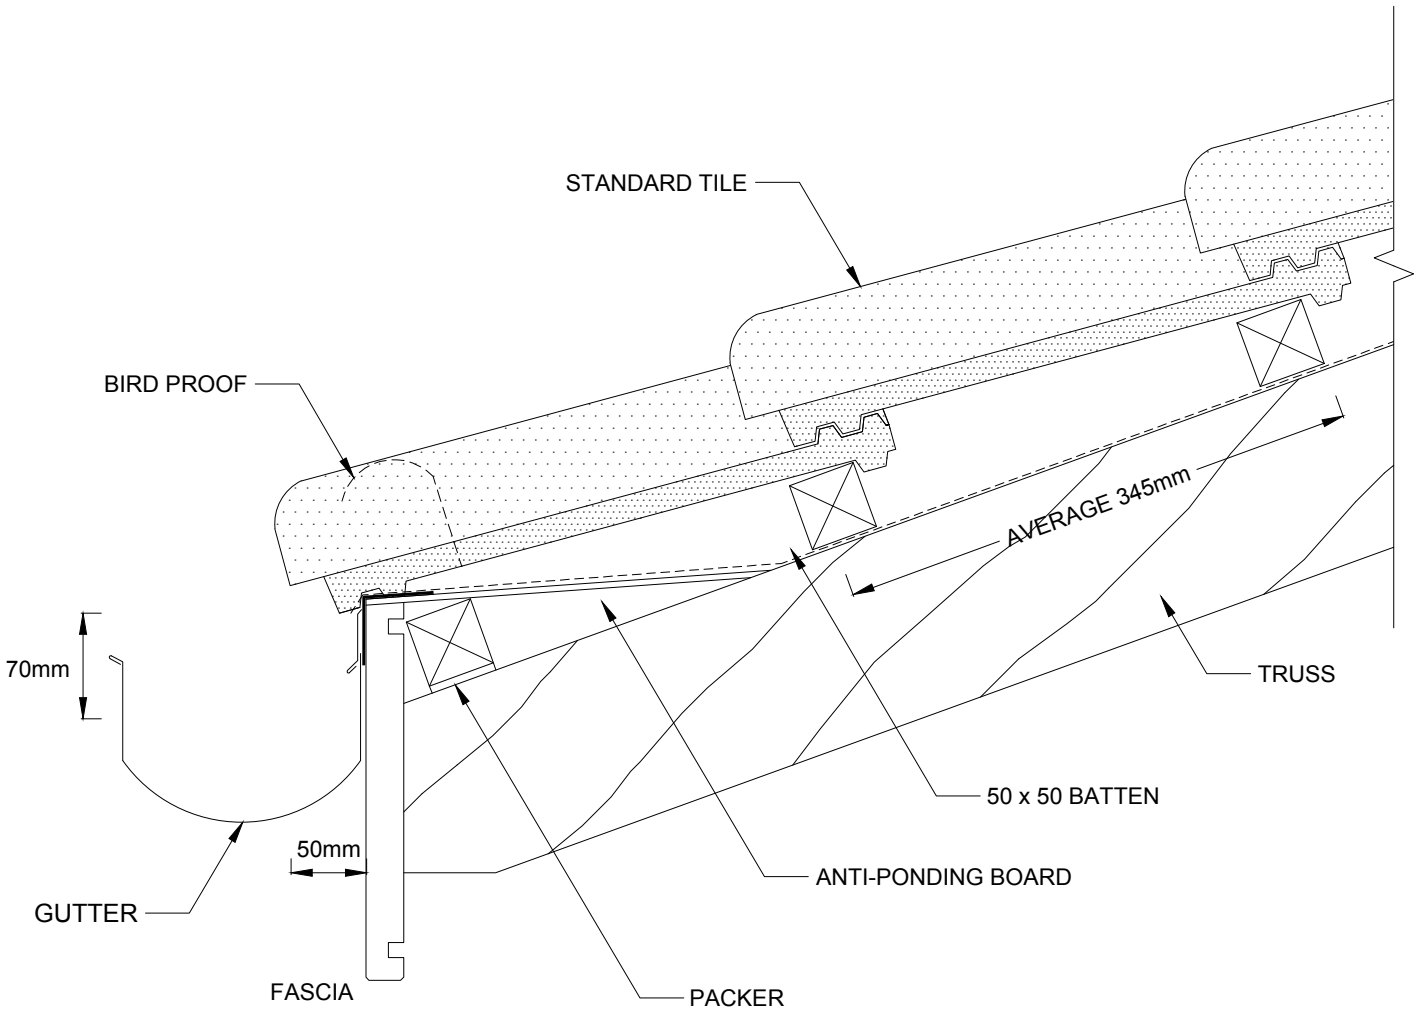

1
B-1

STANDARD EAVES DETAIL

1 : 5

NATURAL ROOFING PRODUCTS LIMITED