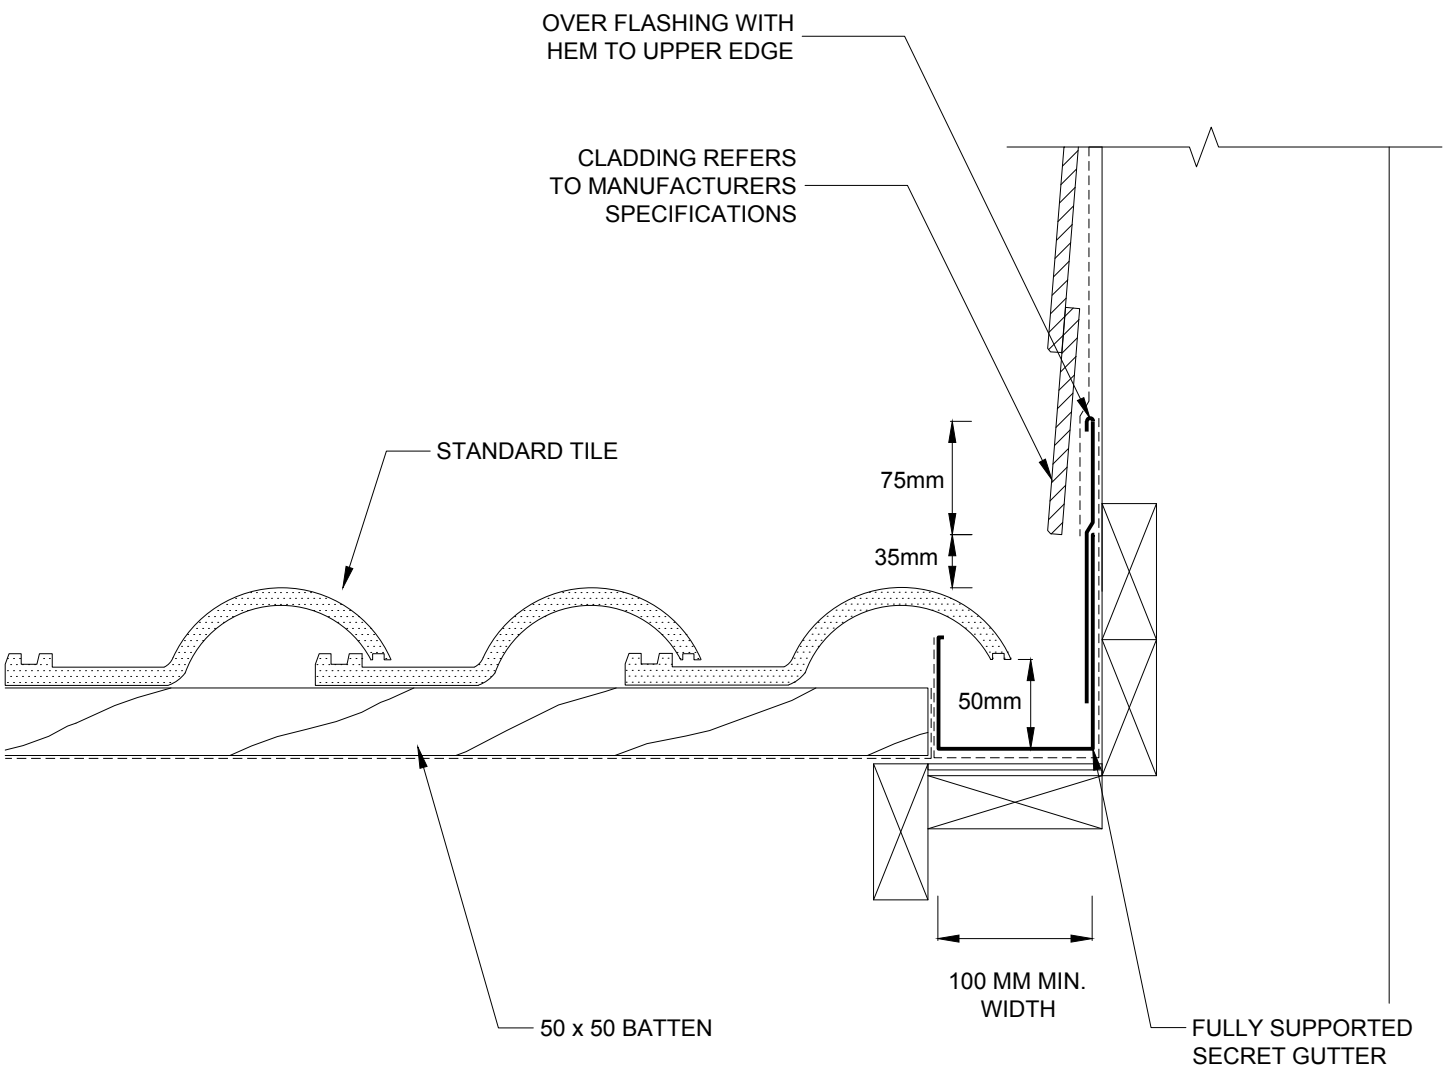

NOTE: SECRET GUTTER TO BE TURNED OUT AT SPOUTING

1
B-11

SECRET GUTTER SIDE FLASHING DETAIL

1 : 5

NATURAL ROOFING PRODUCTS LIMITED