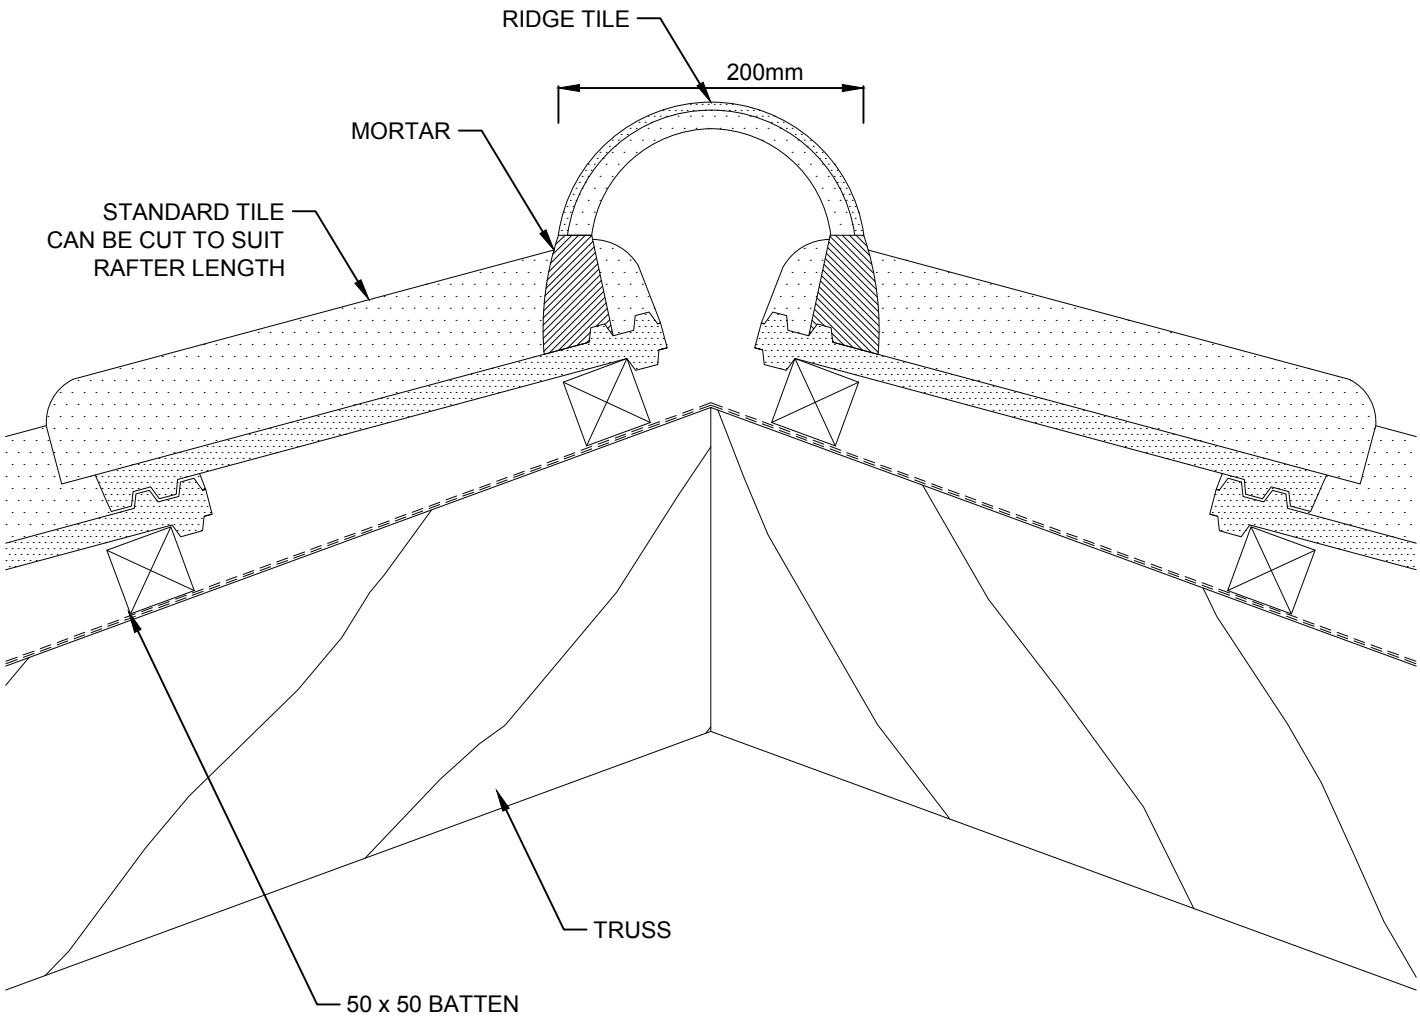

1
B-6

STANDARD BARGE DETAIL

1 : 5

NATURAL ROOFING PRODUCTS LIMITED