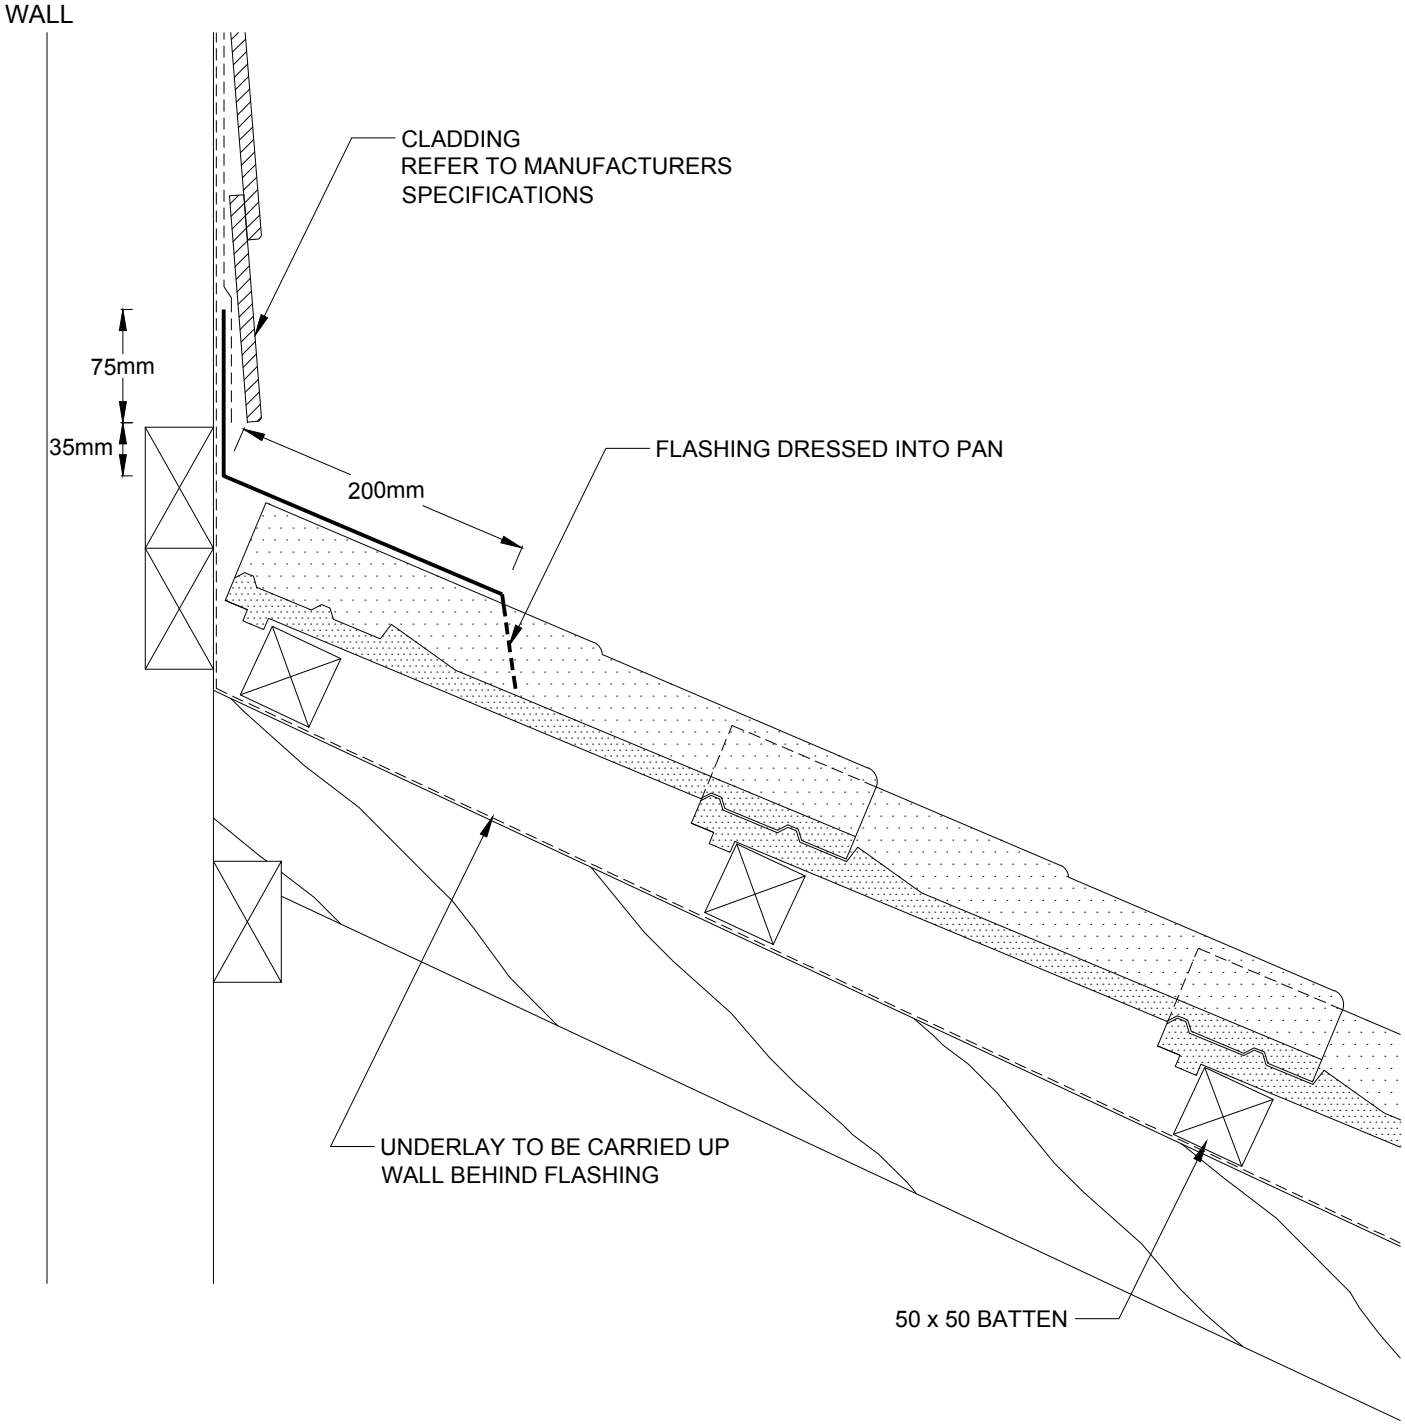


1
C-4

## STANDARD APRON FLASHING DETAIL

1 : 5

NATURAL ROOFING PRODUCTS LIMITED