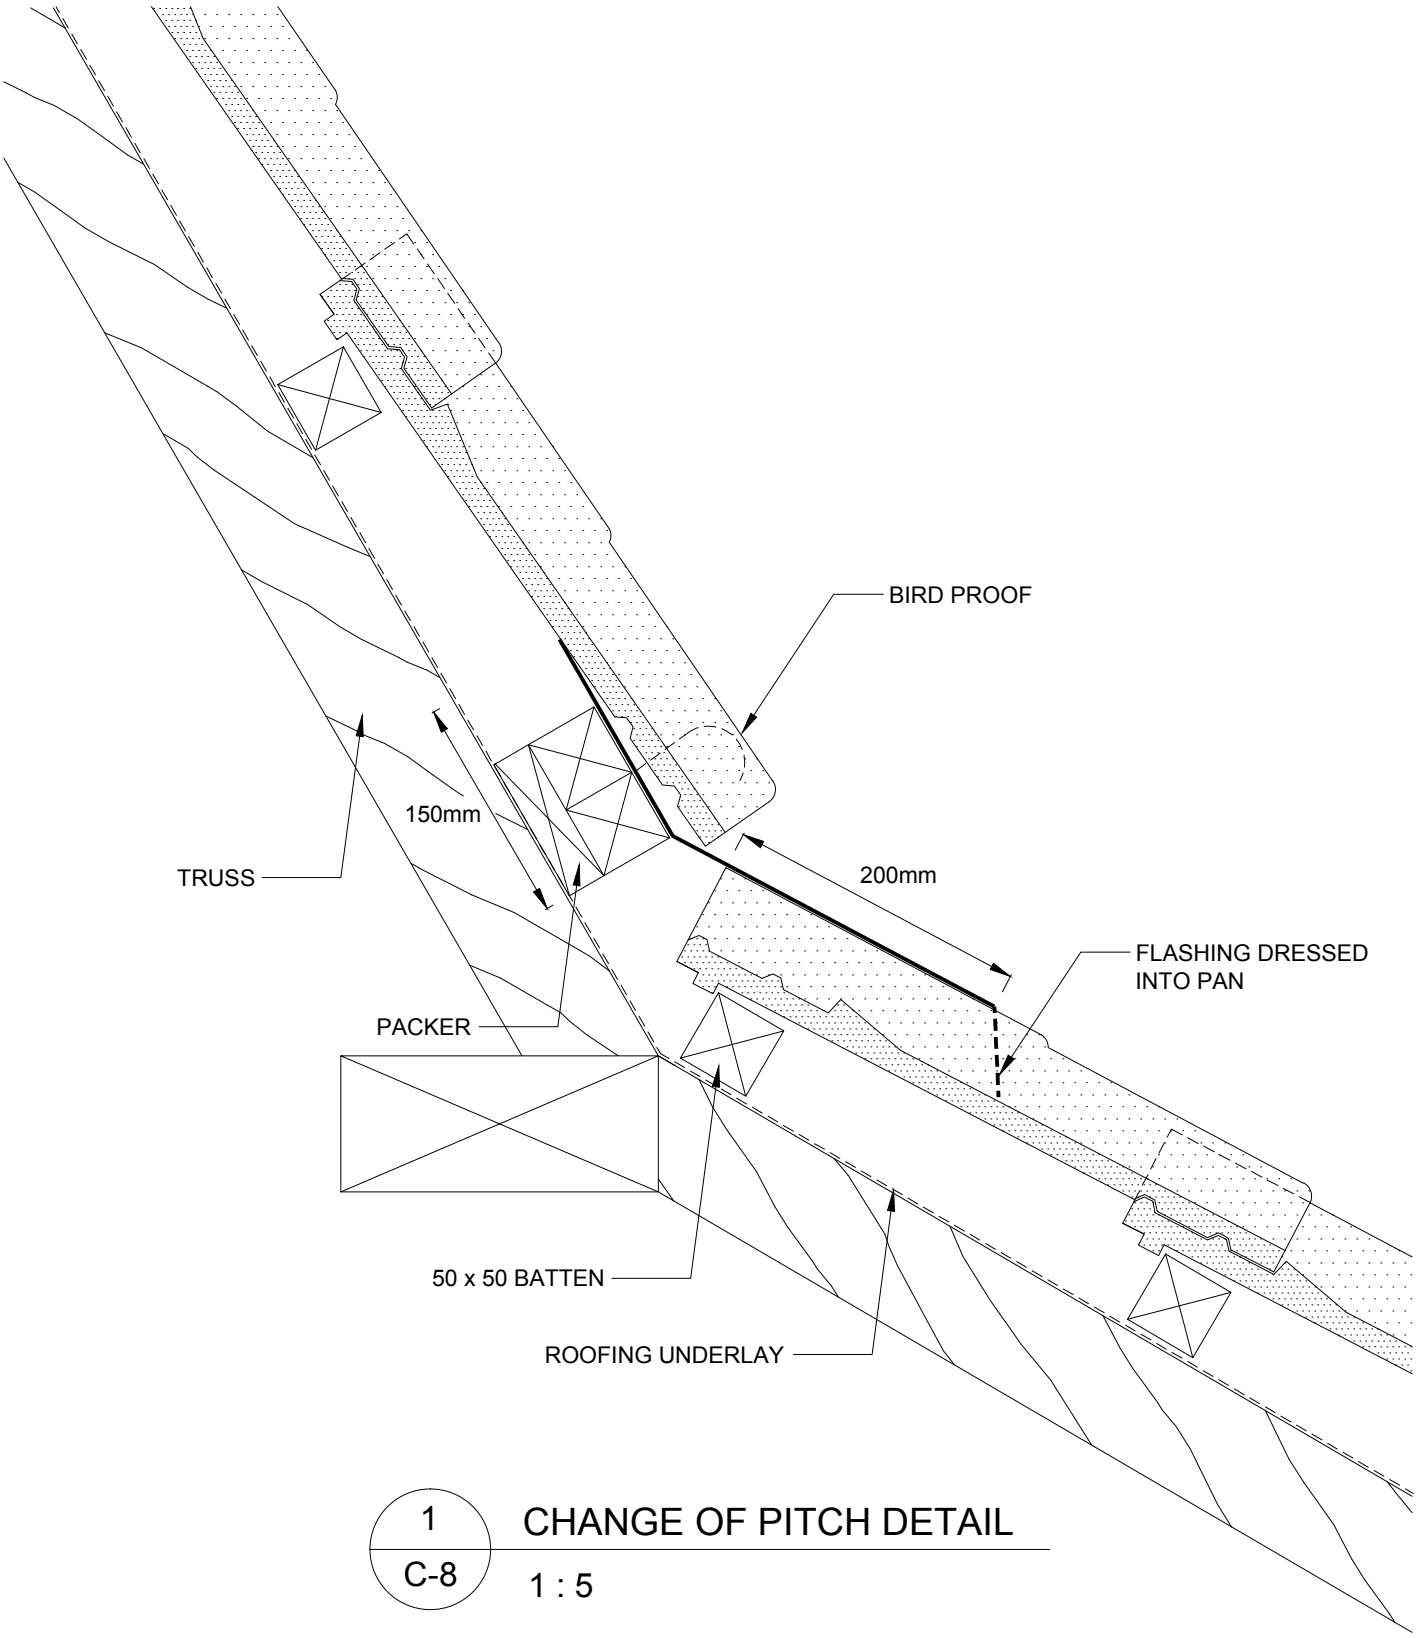

1
C-8

CHANGE OF PITCH DETAIL

1 : 5

NATURAL ROOFING PRODUCTS LIMITED