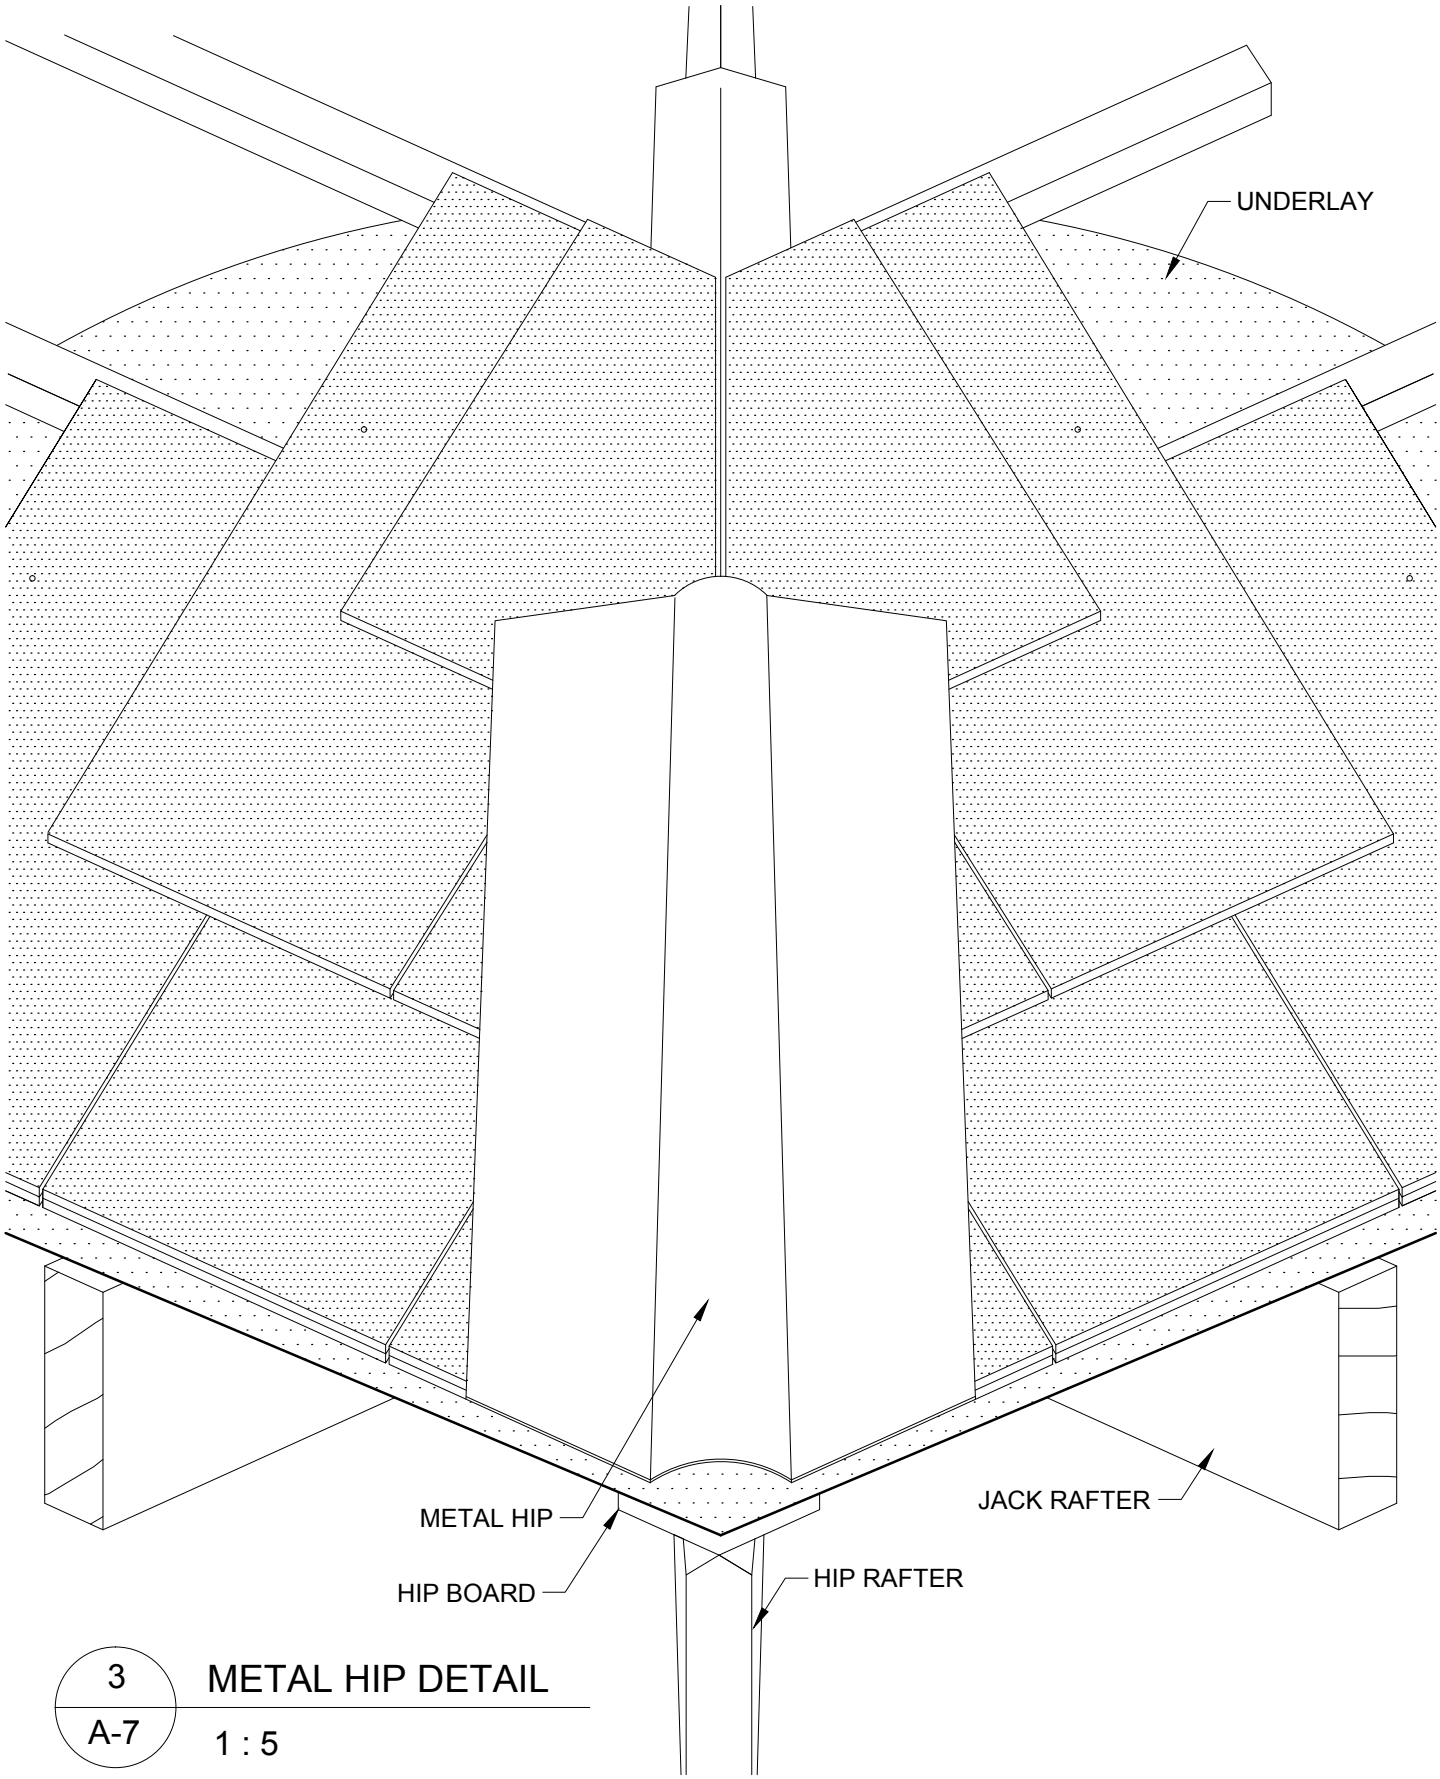

3
A-7

METAL HIP DETAIL

1 : 5

NATURAL ROOFING PRODUCTS LIMITED