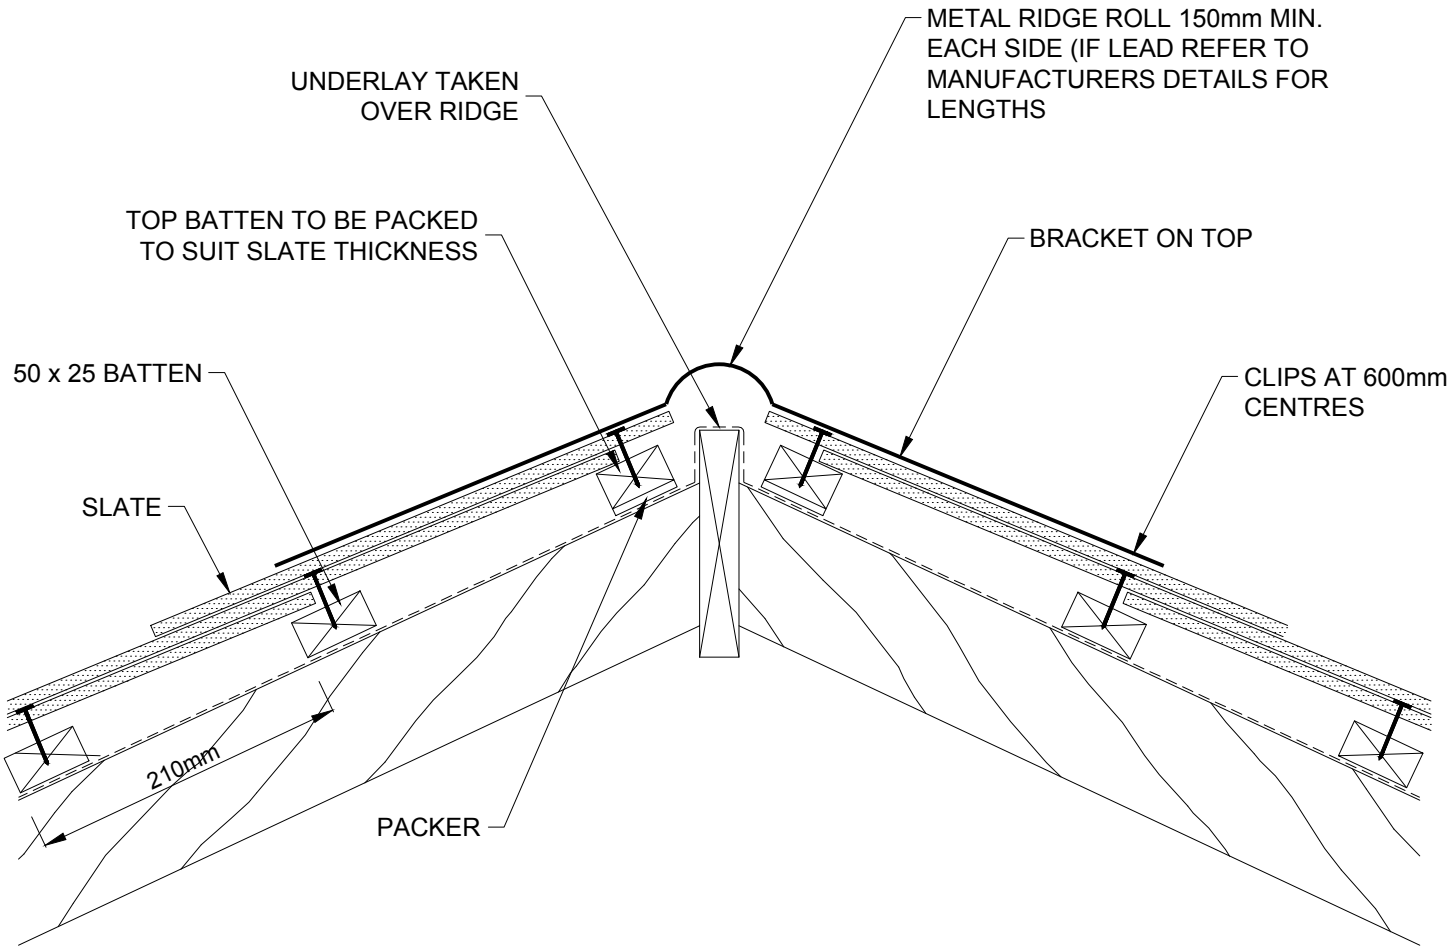

2 / A-62 RIDGE DETAIL - COPPER RIDGE

1 : 5

NATURAL ROOFING PRODUCTS LIMITED